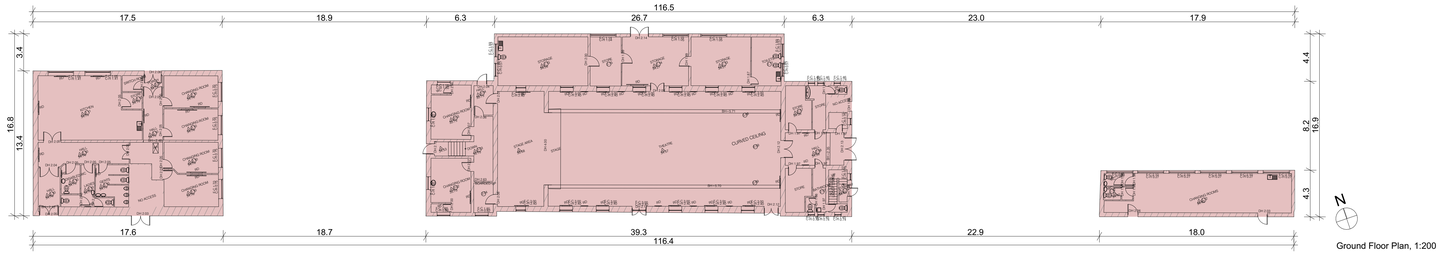

Ground Floor Plan, 1:200

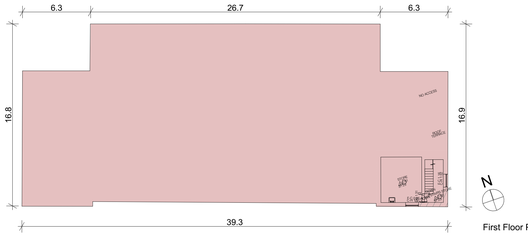

First Floor Plan, 1:200

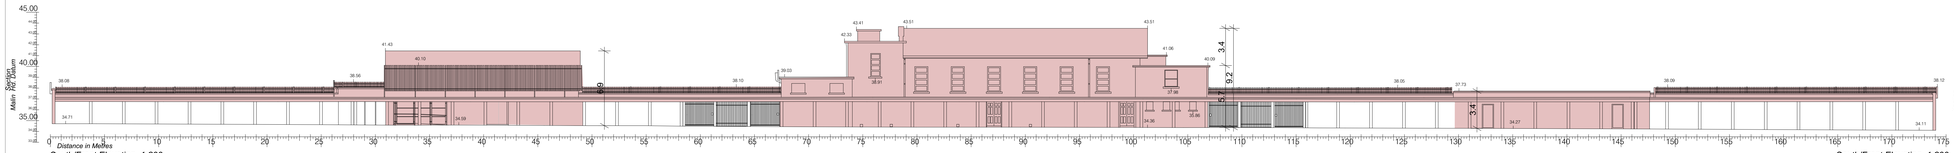

South/Front Elevation, 1:200

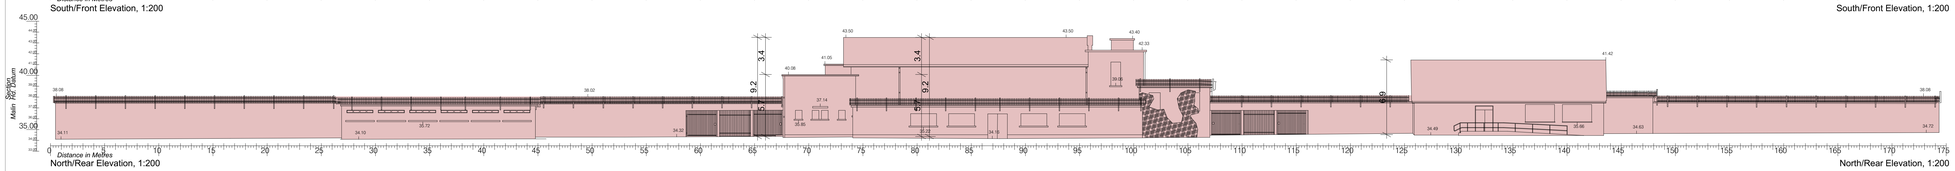

North/Rear Elevation, 1:200

East Side Elevation, Central Ancillary Building, 1:200

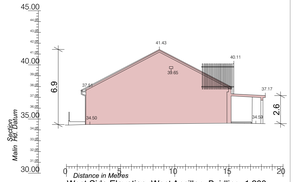

West Side Elevation, West Ancillary Buidling, 1:200

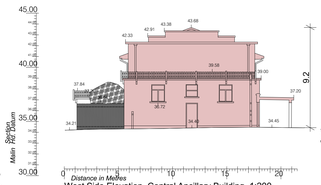

West Side Elevation, Central Ancillary Building, 1:200

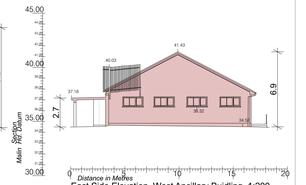

East Side Elevation, West Ancillary Buidling, 1:200

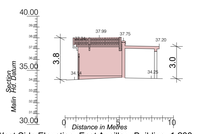

West Side Elevation, East Ancillary Building, 1:200

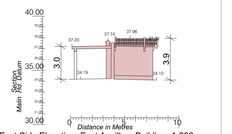

East Side Elevation, East Ancillary Building, 1:200

Ground Floor Plan, 1:200

First Floor Plan, 1:200

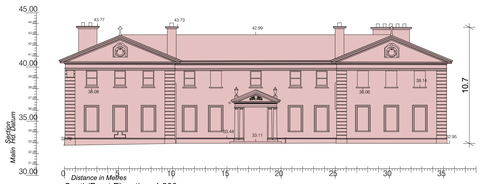

South/Front Elevation, 1:200

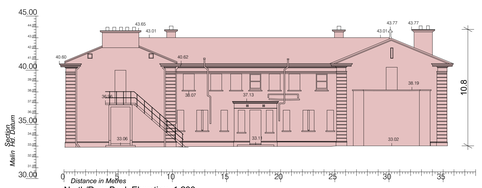

North/Rear Back Elevation, 1:200

East Internal Elevation, 1:200

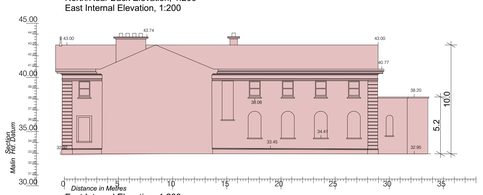

East Internal Elevation, 1:200

East Side Elevation, 1:200

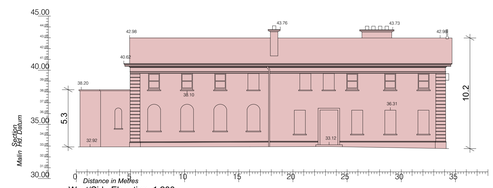

West/Side Elevation, 1:200

West Internal Elevation, 1:200

West Internal Elevation, 1:200

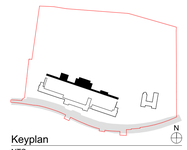

Keyplan
NTS

EXISTING ANCILLARY BUILDINGS

GFA TO BE DEMOLISHED: 1675.9 m²
TOTAL AREA TO BE DEMOLISHED: 6232.97 m²

DENOTES BUILDINGS TO BE DEMOLISHED

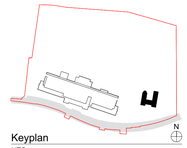

Keyplan
NTS

EXISTING MONASTERY

GFA TO BE DEMOLISHED: 1700.40 m²
TOTAL AREA TO BE DEMOLISHED: 6232.97 m²

DENOTES BUILDINGS TO BE DEMOLISHED

DELPHI ARCHITECTURE

RIAI DELPHI Planning Application

DELPHI ARCHITECTS I 13 SEAPOINT BUILDING, 44-45 CLONTARF ROAD, CLONTARF, DUBLIN 3 I PH: 01 2447638 I EMAIL: info@delphibuild.com I WEB: www.delphibuild.com

Layout ID:	D1808-05
Project:	Residential Development at De La Salle Lands Ballyfermot
Drawing Name:	Demolition Drawings - Ancillary Buildings and The Monastery
Scale:	1:200
Job No:	1808
Series:	General Drawings
Date:	April/2022
Status:	Planning

THIS DRAWING TO BE READ IN CONJUNCTION WITH RELEVANT CONSULTANTS DRAWINGS - NOTIFY ARCHITECTS OF ANY DISCREPANCIES - CHECK DIMENSIONS ON SITE - USE FIGURE DIMENSIONS ONLY - COPYRIGHT RESERVED FOR DAVEY & SMITH ARCHITECTS LTD.