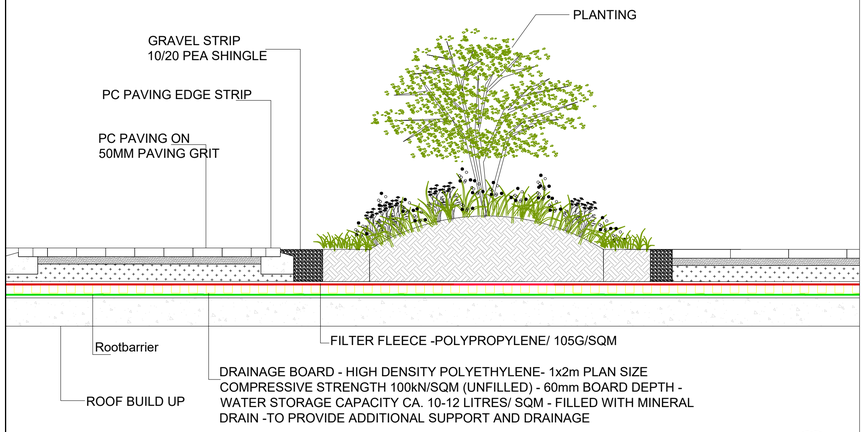

COURTYARD PODIUM PLANTING, 1:20 — 01 / 202

NOTE:
PROVIDE HARMER 150mm DIA. VERTICAL SPIGOT OUTLET OR EQUIVALENT TO EXISTING OPENINGS SHOWN AND WATERPROOFING TO BE DRESSED IN STRICTLY IN ACCORDANCE WITH MANUFACTURERS DETAILS & SPECIFICATION

INSTALL SECONDARY ANTI-ROOT MEMBRANE STRIPS OR EQUIVALENT 1m WIDE FULLY BONDED WITH 100mm SIDE AND 150mm END UNDER PLANTER WALLS

INSTALL ANTI-ROOT MEMBRANE OR EQUIVALENT FULLY BONDED WITH 100mm SIDE AND 150mm END LAPS TO MAIN PODIUM AREA

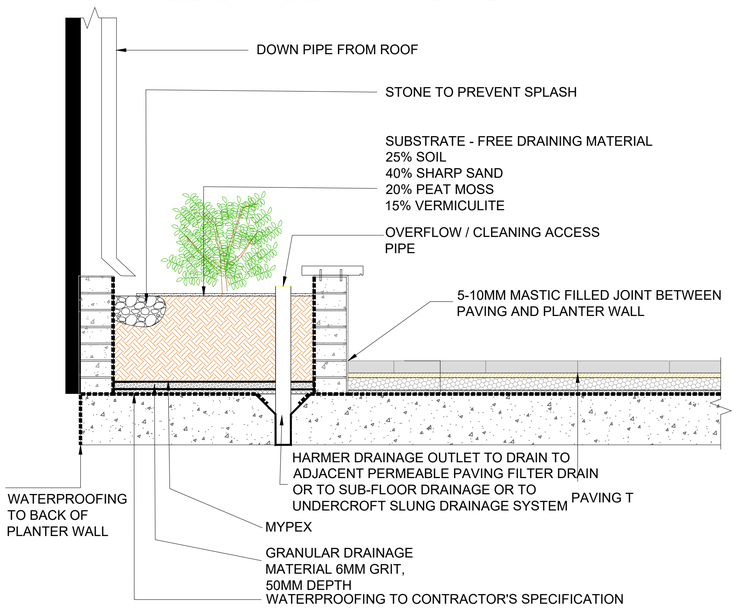

PLANTERS AT DOWN PIPES -SUDS, SCALE 1:20 — 02 / 202

Finish:
- Sedum vegetation blanket on
- Drainage mat
- Polyester reinforced app modified bitumen elasto polymer fully torch bonded high performance cap sheet
- 3mm polyester reinforced app modified bitumen bas sheet
- Precast Concrete Slabs to Structural Engineers details

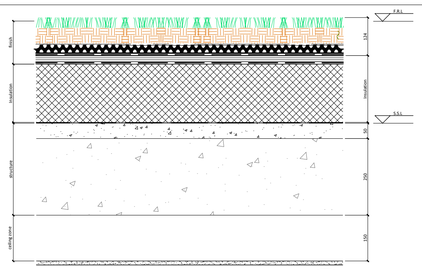

TYPICAL EXTENSIVE GREEN ROOF DETAIL - SEDUM MATTING, 1:10 — 03 / 202

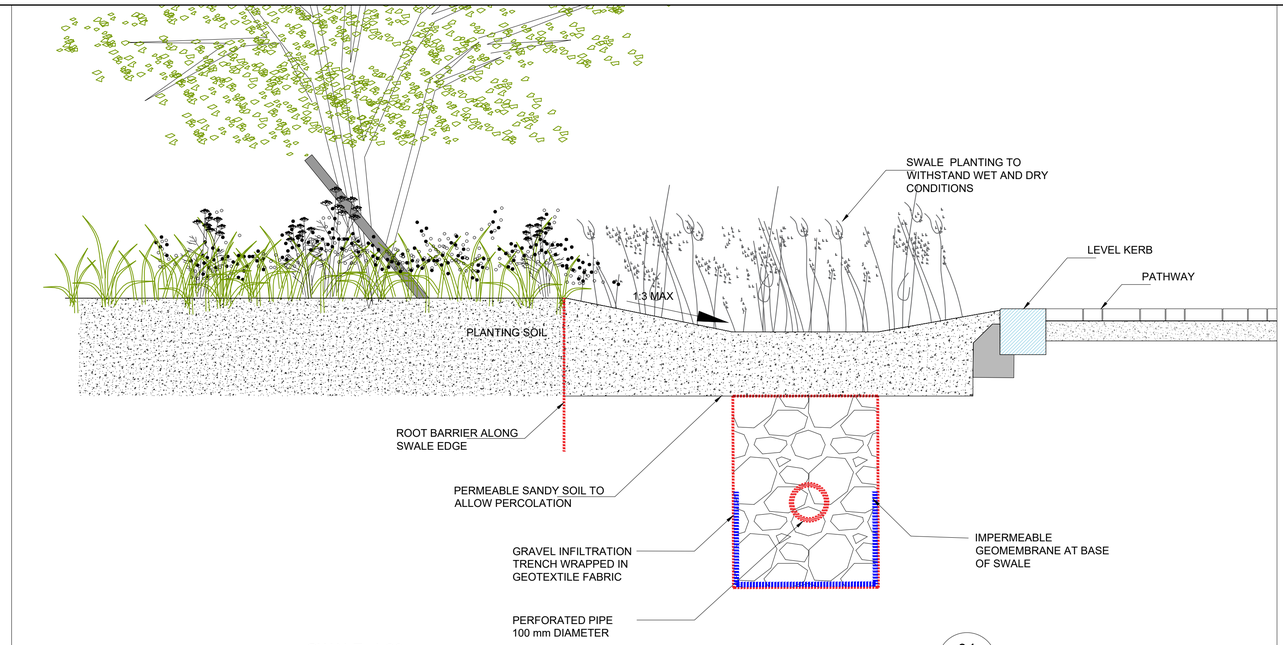

SWALE, 1:20 — 04 / 202

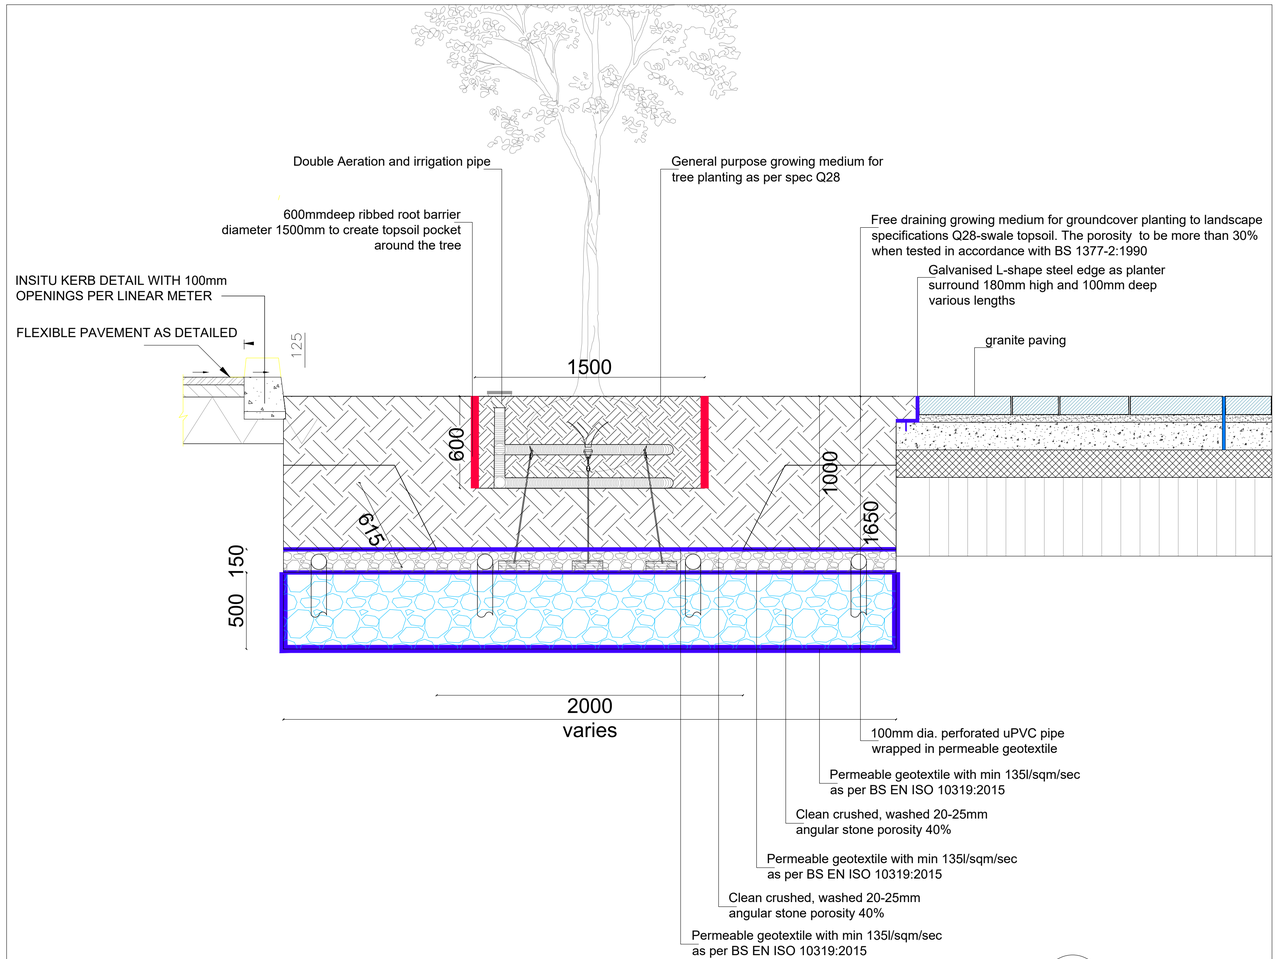

BIORETENTION TREE PIT, 1:20 — 05 / 202

REV	DESCRIPTION	ISSUED BY	DATE

MITCHELL + ASSOCIATES
LANDSCAPE ARCHITECTURE URBAN DESIGN

Unit 5, Woodpark, The Rise, Glasnevin, Dublin 9, Ireland t: + 353 1 454 5066 e:info@mitchellassoc.net

PROJECT
DE LA SALLE BALLYFERMOT

CLIENT

JOB NO.
LDEL007

DRAWING
TYPICAL SUDS DETAILS

DRAWING NO.
202

DRAWN BY	CHECKED	DATE
VERONIKA KUNCLOVA	FM	25.03.2021
STATUS: PLANNING	**SCALE** AS SHOWN @ A1	**REVISION** 00

NOTES:
All dimensions are in millimeters unless otherwise stated and shall be checked and confirmed by the contractor on site. Any discrepancies shall be immediately reported to the the landscape architects. Work to figured dimensions only - Do not scale from drawing. Do Not Scale. Use Figured Dimensions Only. Not for Construction Purposes unless Specifically Marked.

© THIS DRAWING IS COPYRIGHT OF MITCHELL + ASSOCIATES